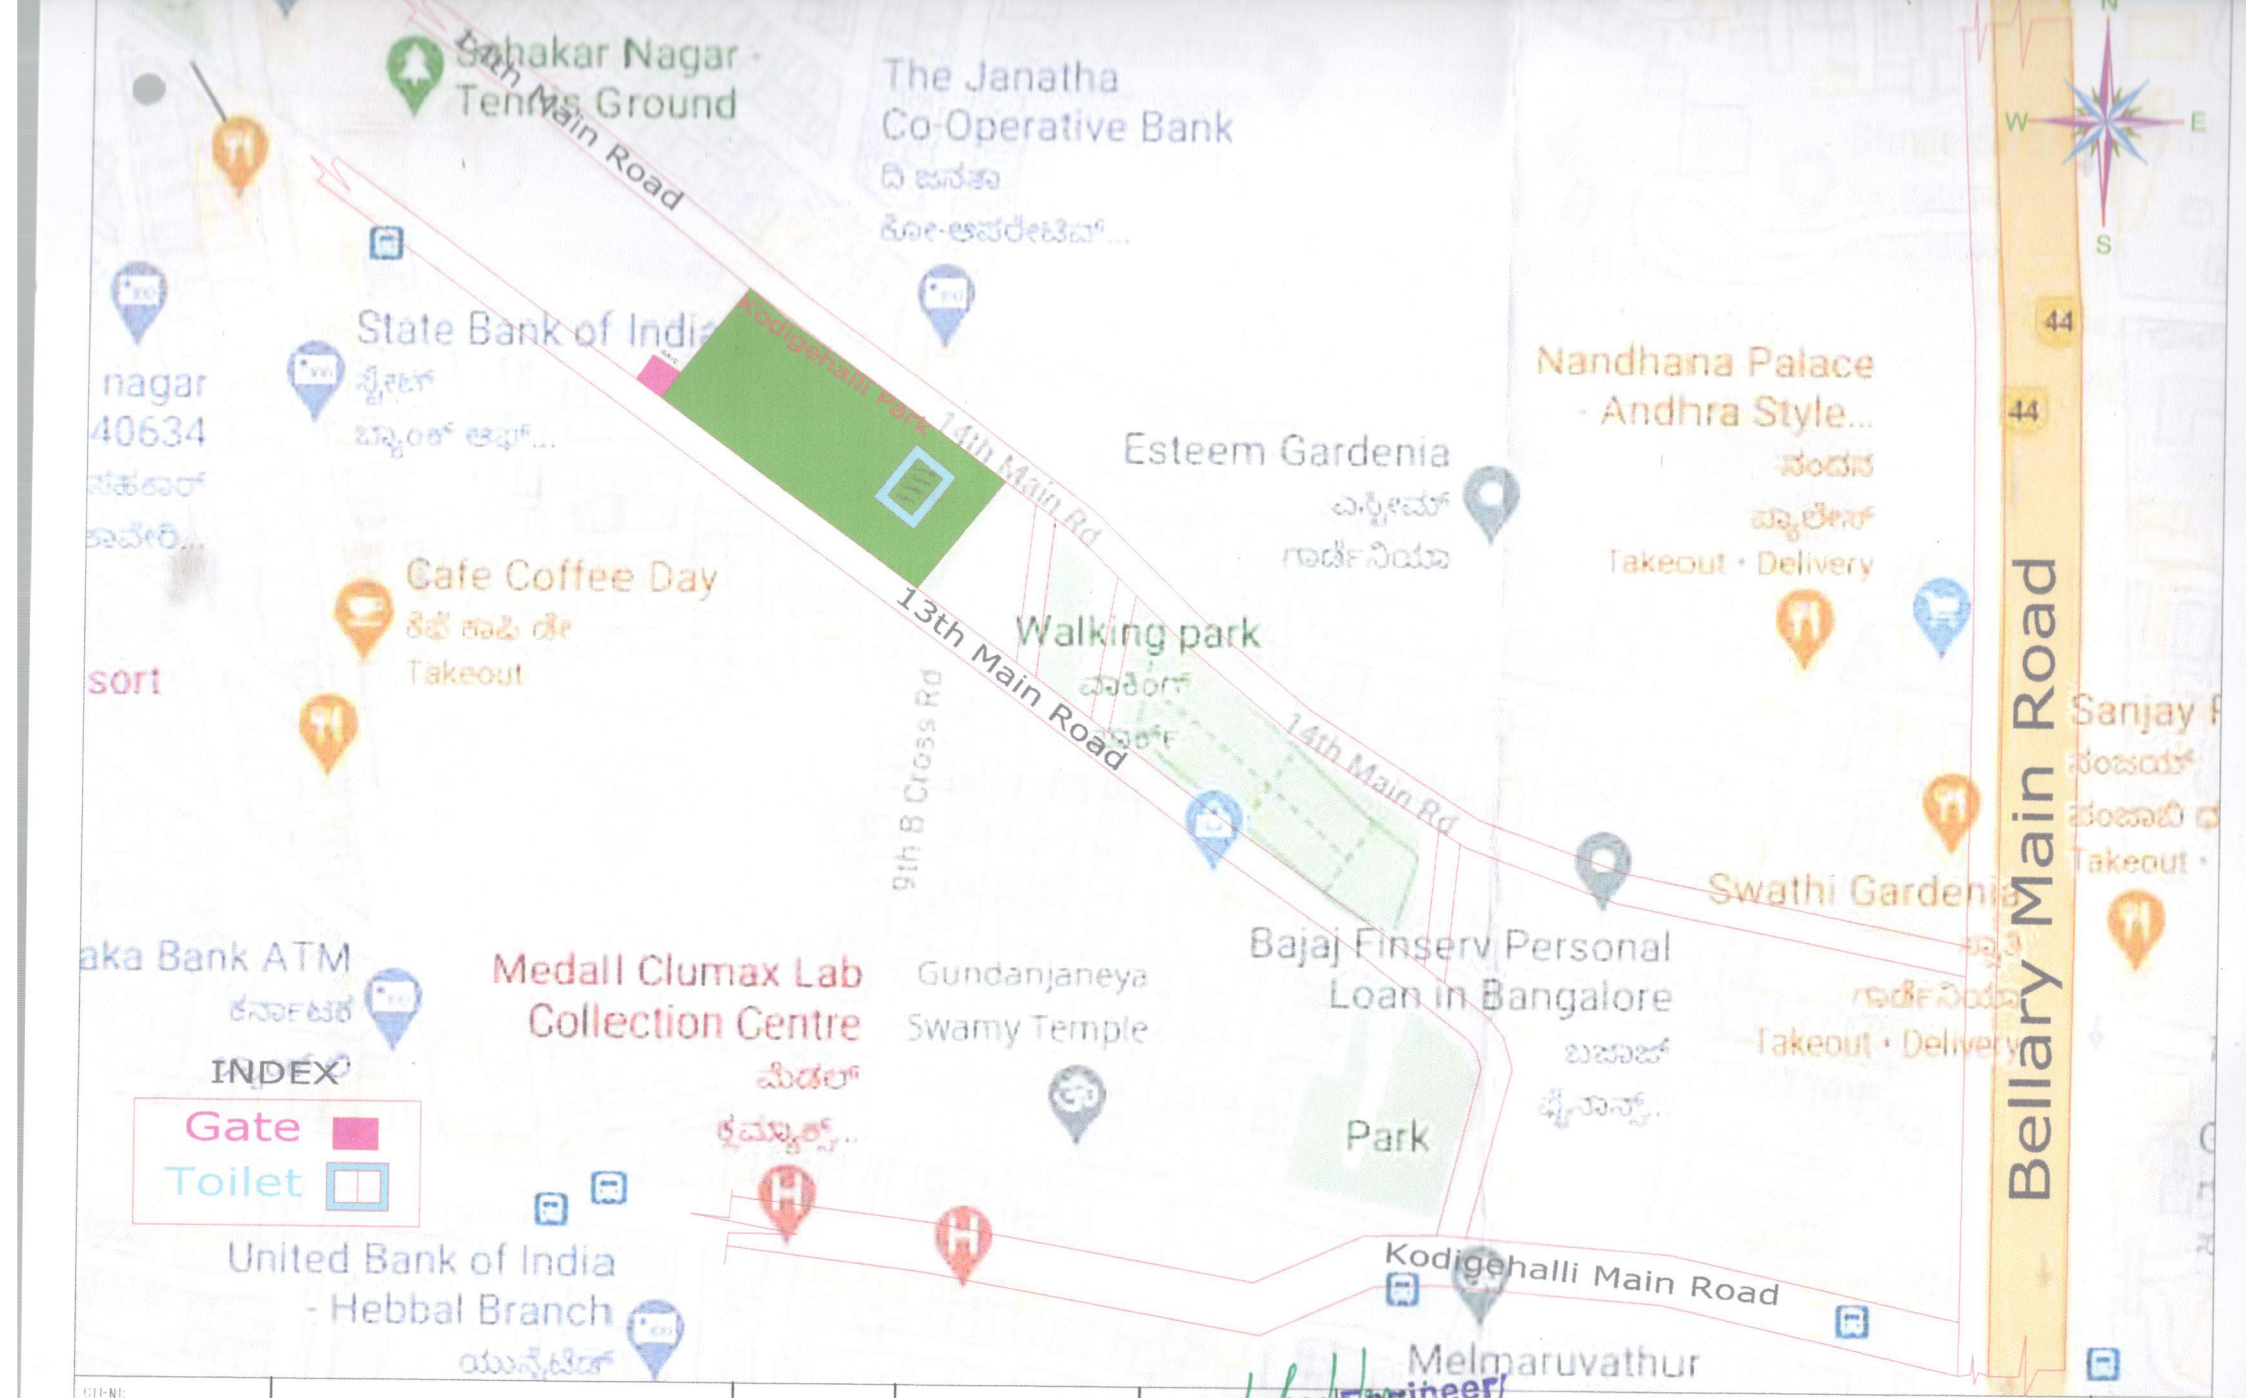

CLIENT					
BRUHAT BANGALORE MAHANAGARA PALIKE		Asst. Executive Engineer	Asst. Executive Engineer	Asst. Executive Engineer/ Project Division Mahadevapura Zone BBMP, Bangalore - 92	Improvements to Toilet works in Ward No.07

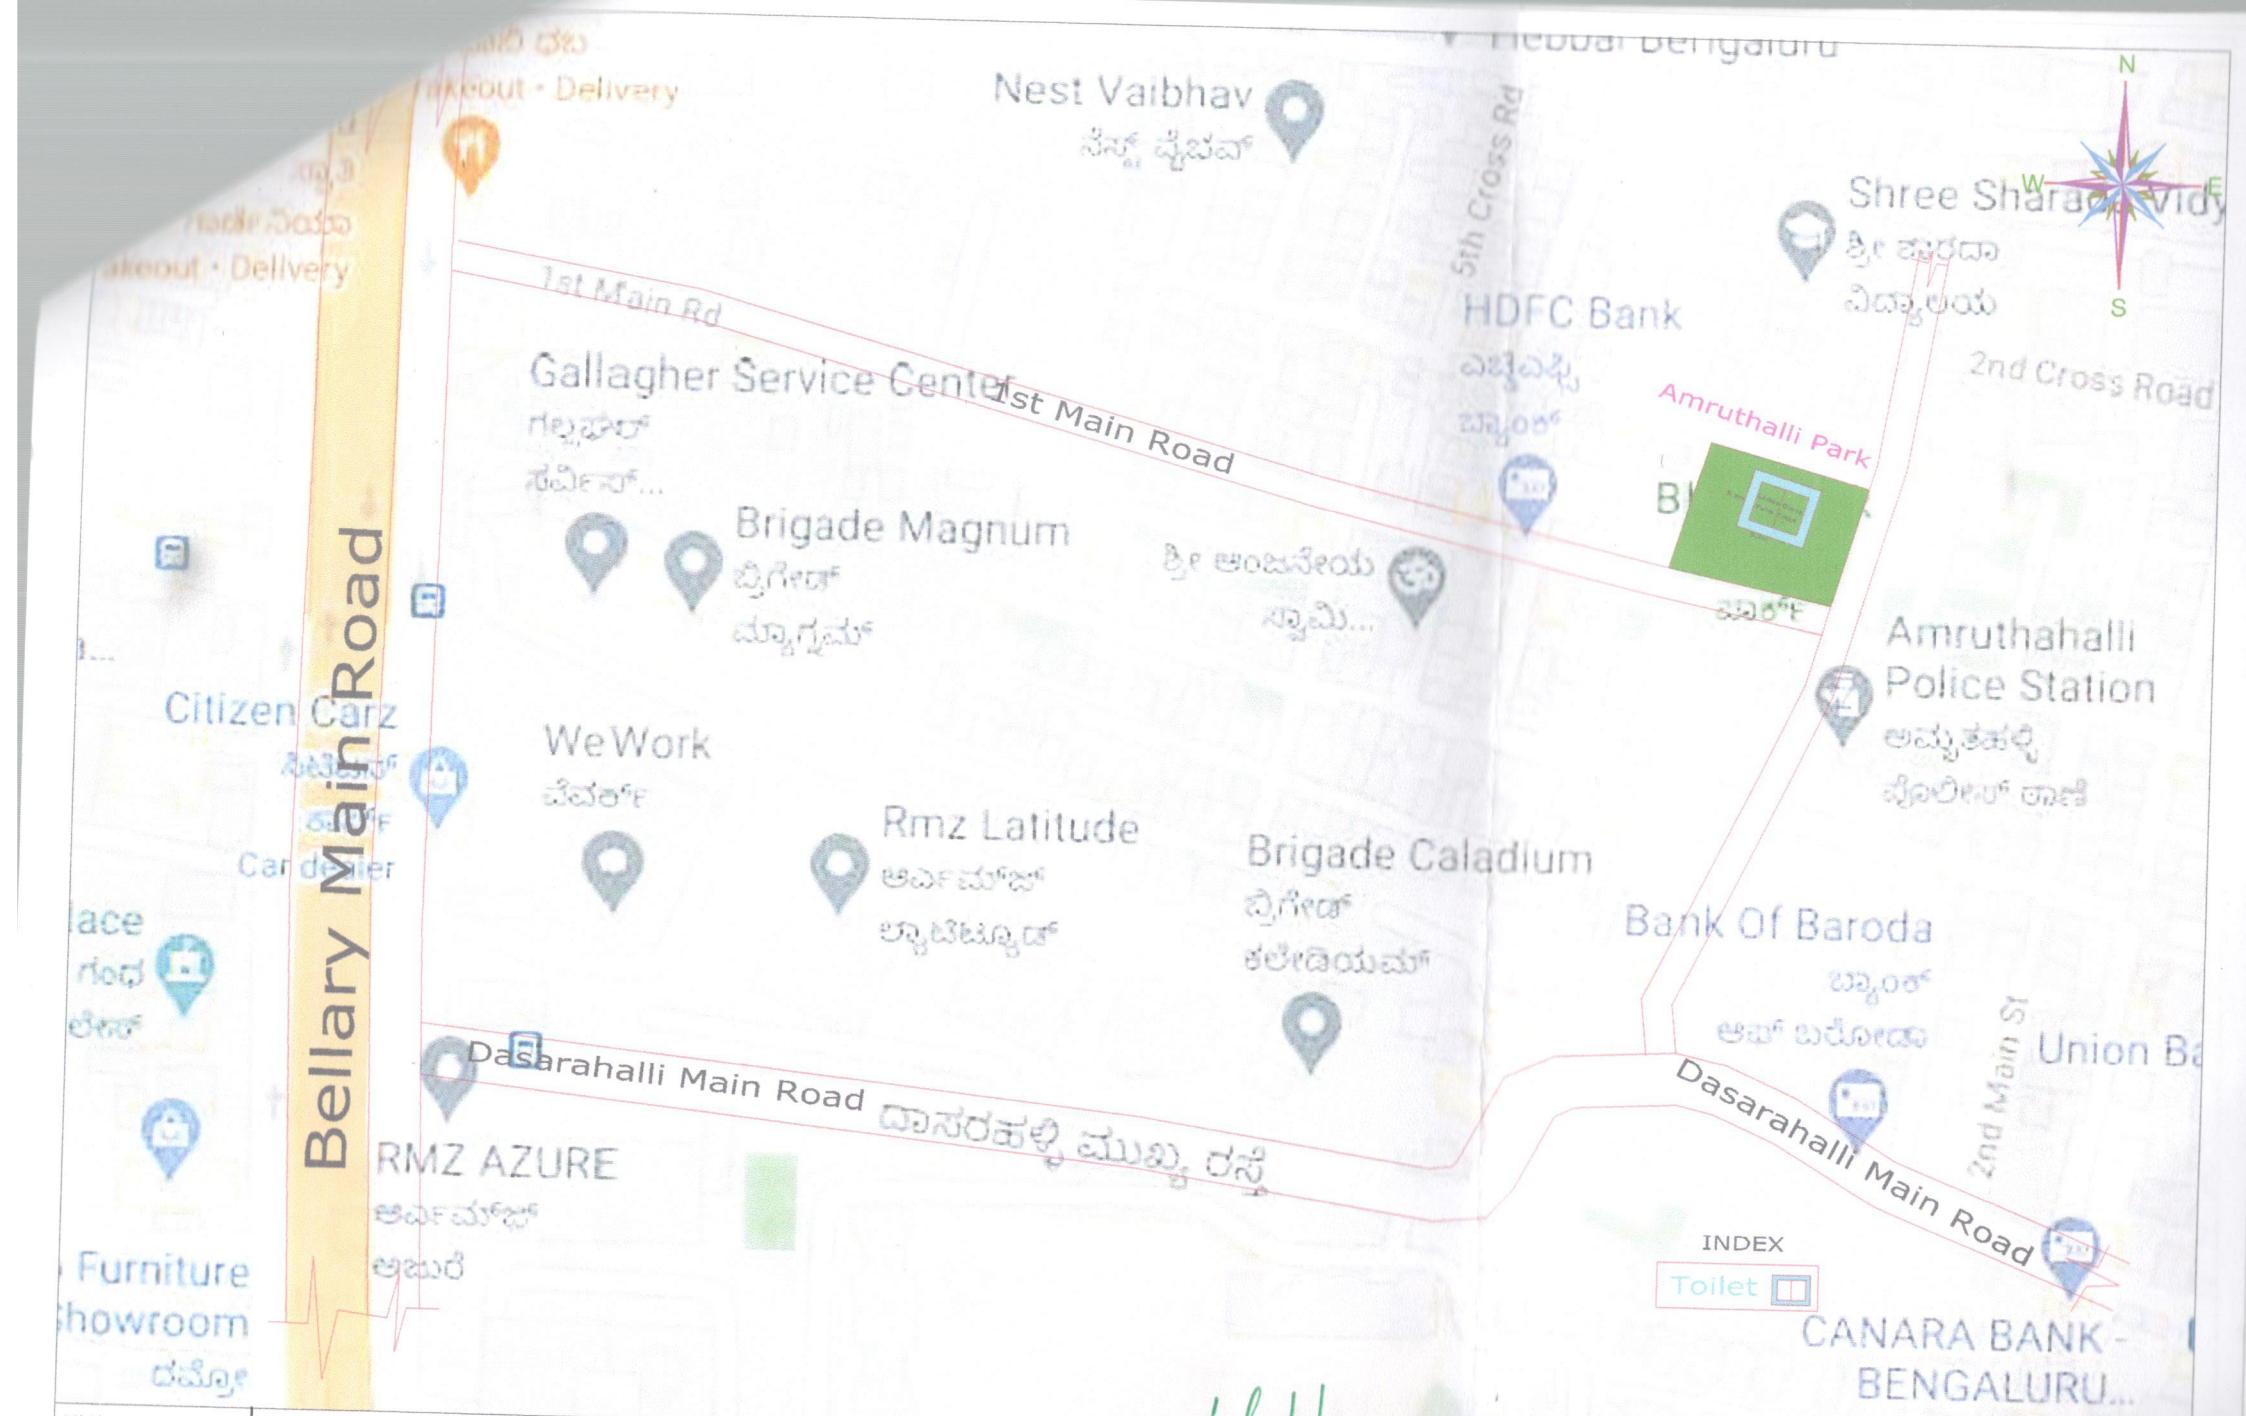

CLIENT:

BRUHAT BANGALORE
MAHANAGARA PALIKE

Asst Executive Engineer
Project Division
Yelahanka Zone
BBMP, Bangalore - 92

Improvements to Toilet works in Ward No.07